MONTGOMERY COUNTY FISH CREEK REGIONAL PARK
FLOOR PLAN

BUILDING APPROACH

OUTDOOR CLASSROOM

RESEARCH ROOM

CLASSROOM

TRAILS

EXHIBIT

PORCHES

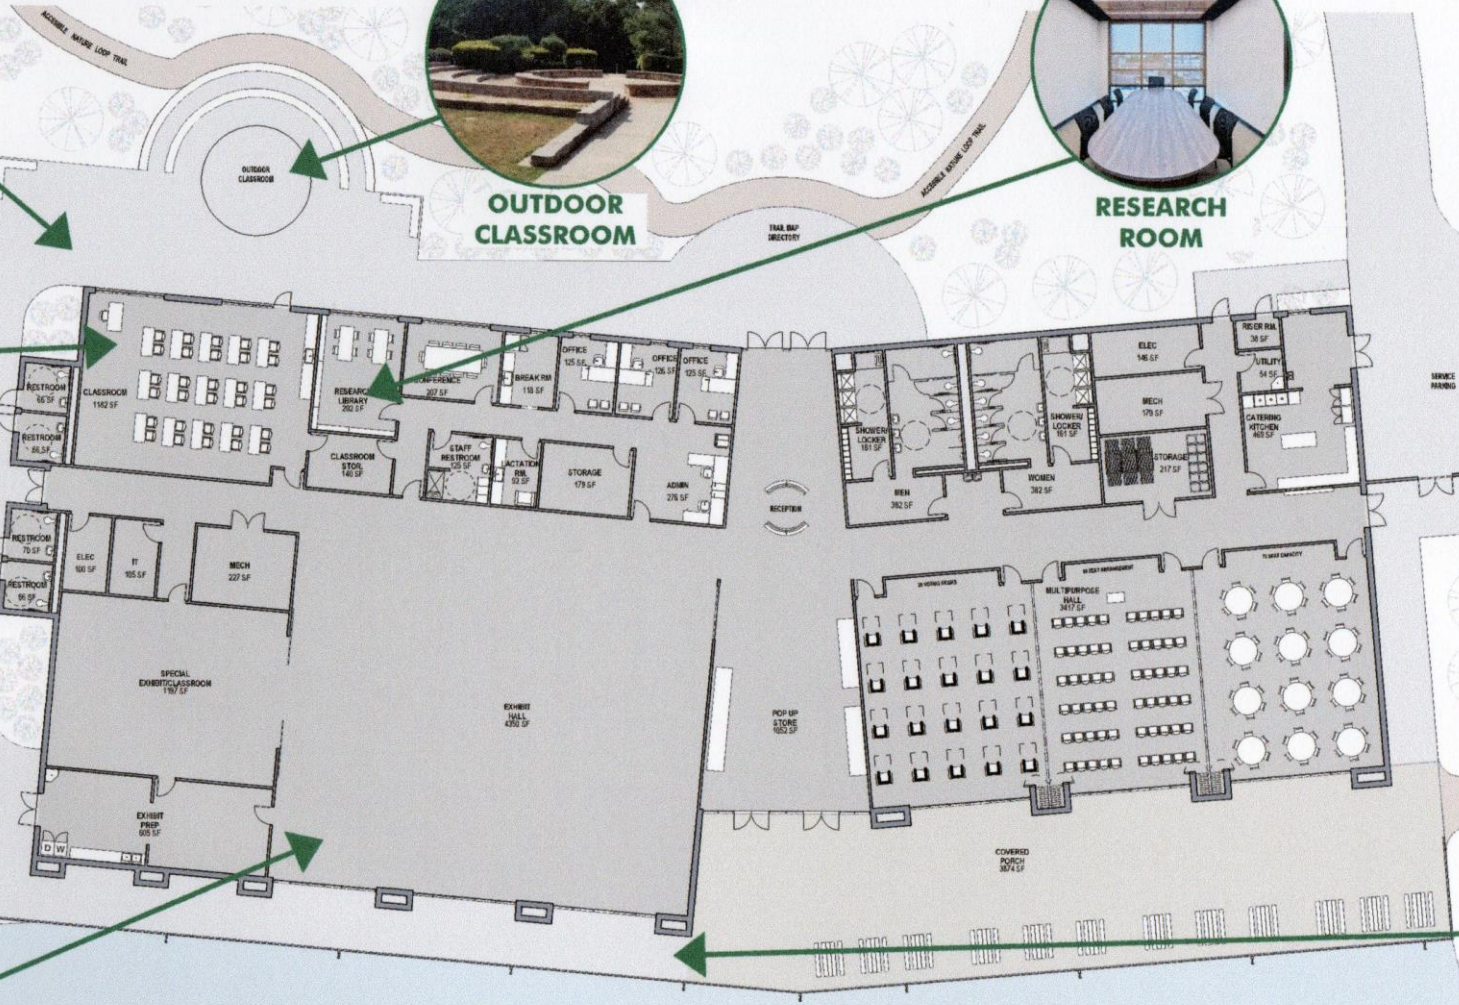

NATURE CENTER

BUILDING AREA (GROSS)

1.	TOTAL CONDITIONED AREA	21,136 SF
2.	TOTAL COVERED PORCH AREA	3,874 SF

DATE: 11.28.23

THIS PROJECT & THE IDEAS HEREIN, AS AN INSTRUMENT OF PROFESSIONAL SERVICE, IS THE PROPERTY OF THE ARCHITECT & IS NOT TO BE USED IN WHOLE OR IN PART, WITHOUT THE AUTHORIZATION OF BURDITT CONSULTANTS, LLC. THESE DOCUMENTS ARE FOR INTERIM REVIEW AND ARE NOT FOR REGULATORY APPROVAL, BIDDING, PERMIT, OR CONSTRUCTION PURPOSES.